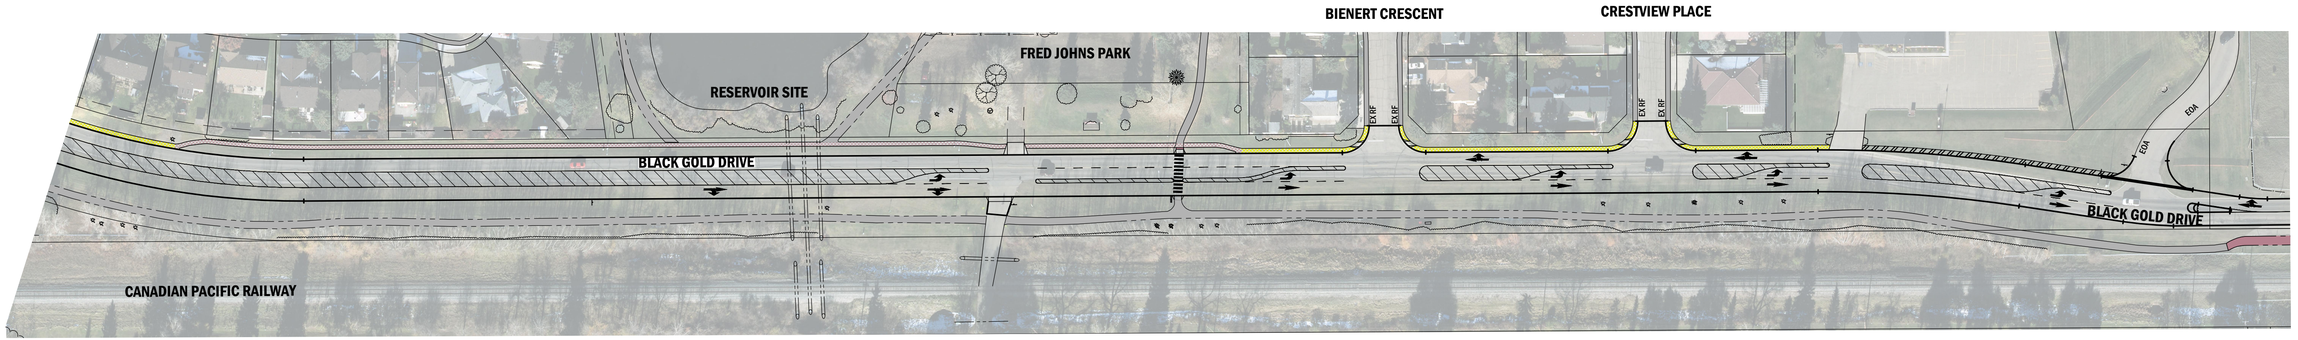

CITY OF Leduc

Select Engineering Consultants Ltd.
Suite 100, 17413 - 107 Avenue NW, Edmonton AB T5S 1E5
T: 780 651 5777 F: 780 651 5757 www.selecteng.ca

CITY OF LEDUC
BLACK GOLD DRIVE RECONSTRUCTION AND WIDENING

OVERALL PLAN

0 10 20 30 m SCALE 1:1000

LEGEND

	PROPOSED	EXISTING (EX)
1.50m SEPARATED WALKWAY		
1.50m SEPARATED WALKWAY TO BE RECONSTRUCTED		
MONOWALK		
MONOWALK TO BE RECONSTRUCTED		
3.0m MULTIWAY		
3.0m EXISTING MULTIWAY TO BE RECONSTRUCTED		
PAINT MEDIAN		
CONCRETE MEDIAN		