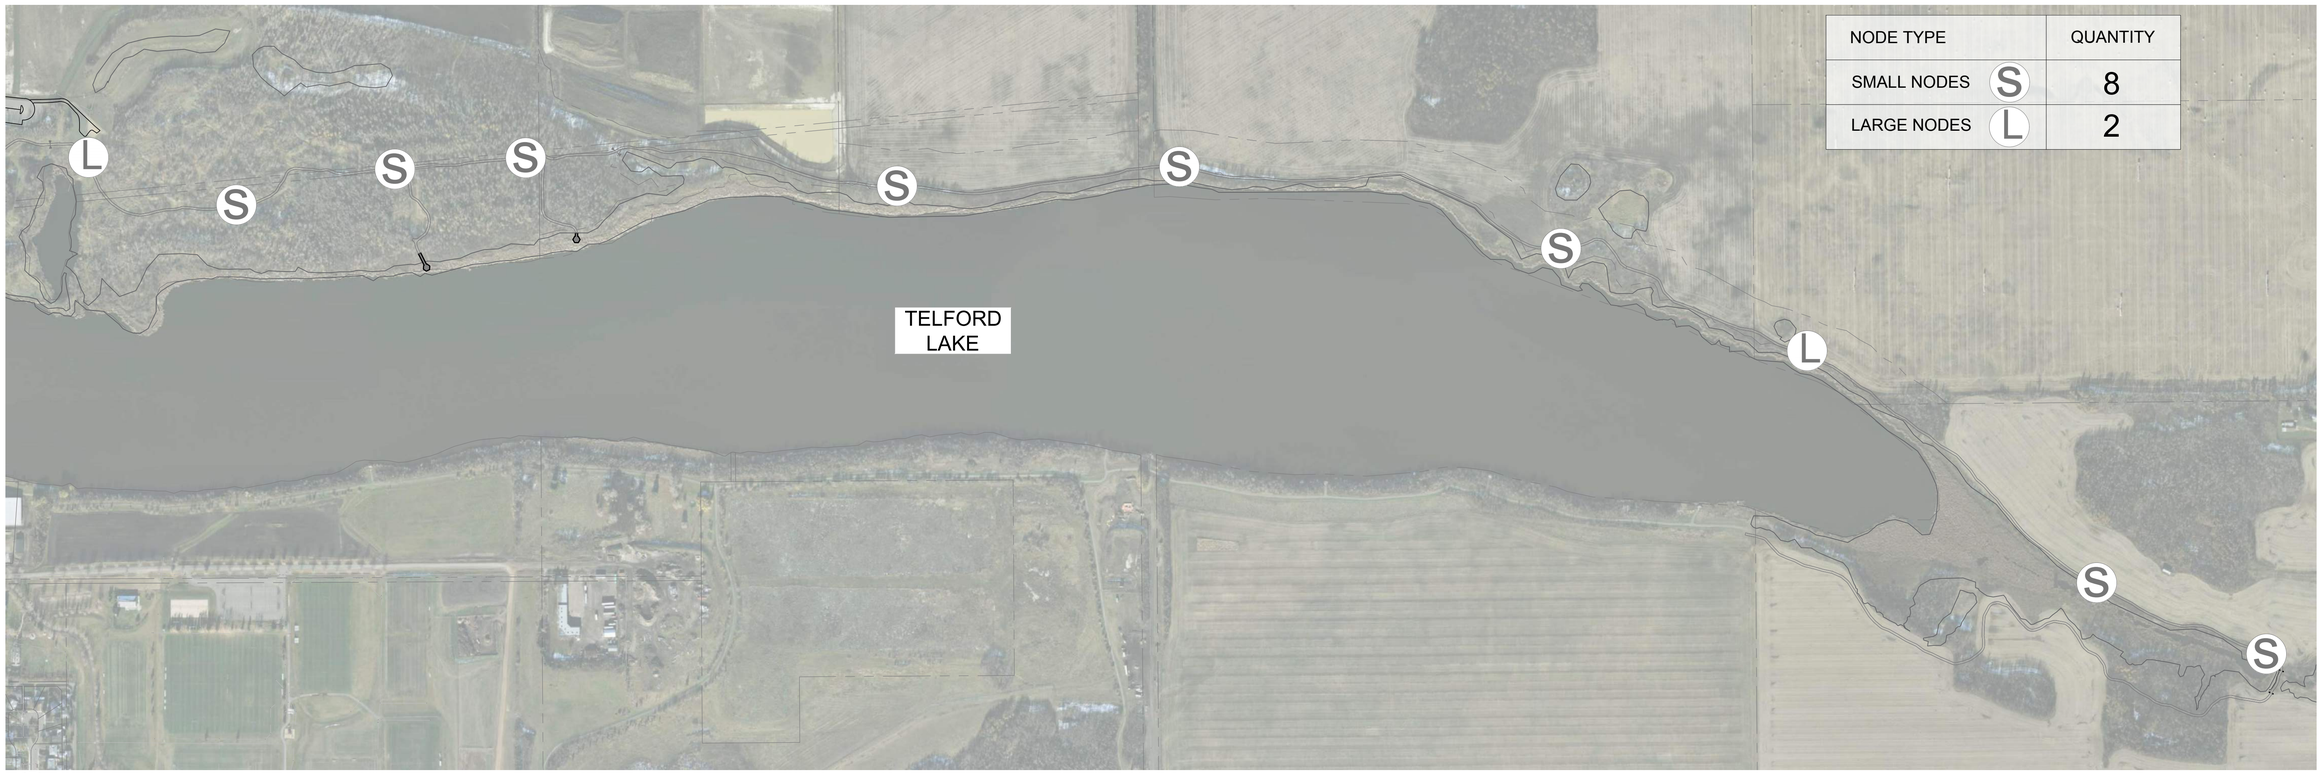


| NODE TYPE | QUANTITY |
|---|---|
| SMALL NODES (S) | 8 |
| LARGE NODES (L) | 2 |

0 10 20 40 60m

1/002 **TYPICAL LARGE & SMALL SEATING NODE LOCATIONS**
SCALE: 1:4000

DISCLAIMER:
THIS DRAWING AND DESIGN IS COPYRIGHT PROTECTED WHICH SHALL NOT BE USED, REPRODUCED OR REVISED WITHOUT WRITTEN PERMISSION BY WSP. THE CONTRACTOR SHALL CHECK AND VERIFY ALL DIMENSIONS AND UTILITY LOCATIONS AND REPORT ALL ERRORS AND OMISSIONS PRIOR TO COMMENCING WORK.

| IS | DATE | DESCRIPTION |
|---|---|---|
| D | 2019/12/18 | ISSUED FOR IFT |
| C | 2019/11/27 | ISSUED FOR 90% DETAILED DESIGN |
| B | 2019/11/13 | ISSUED FOR REVISIONS |
| A | 2019/10/30 | ISSUED FOR 80% DETAILED DESIGN |

ISSUED FOR - REVISION:

CITY OF EDMONTON APPROVED

SEAL:

CLIENT: CITY OF LEDUC
CLIENT REF. #:

wsp
#1200, 10909 JASPER AVENUE
EDMONTON, ALBERTA, CANADA T5J 3L9
TEL: 780.466.6555 | FAX: 780.466.8200 | www.wsp.com

PROJECT NO: 19M-01376-00

PROJECT: LEDUC TRAILS - LIONS PARK
THE CITY OF LEDUC

ORIGINAL SCALE: AS SHOWN

DESIGNED BY: B.B. | DRAWN BY: B.B. | CHECKED BY: J.W. | APPROVED BY: R.F.

DISCIPLINE: LANDSCAPE

TITLE: TYPICAL SMALL AND LARGE NODE LOCATION PLAN

DRAWING NUMBER: L001-002

ISSUE: ISSUED FOR IFT

DATE OF: 2019/12/18

REV: D

\\Edm0041\Projects\Engineering Team\Projects\19M-01376-00\2 Production\2 - Drawings\L001-002-OVERALL PLAN_CITY.dwg Dec 18, 2019 - 2:36pm BY (dabobby19)