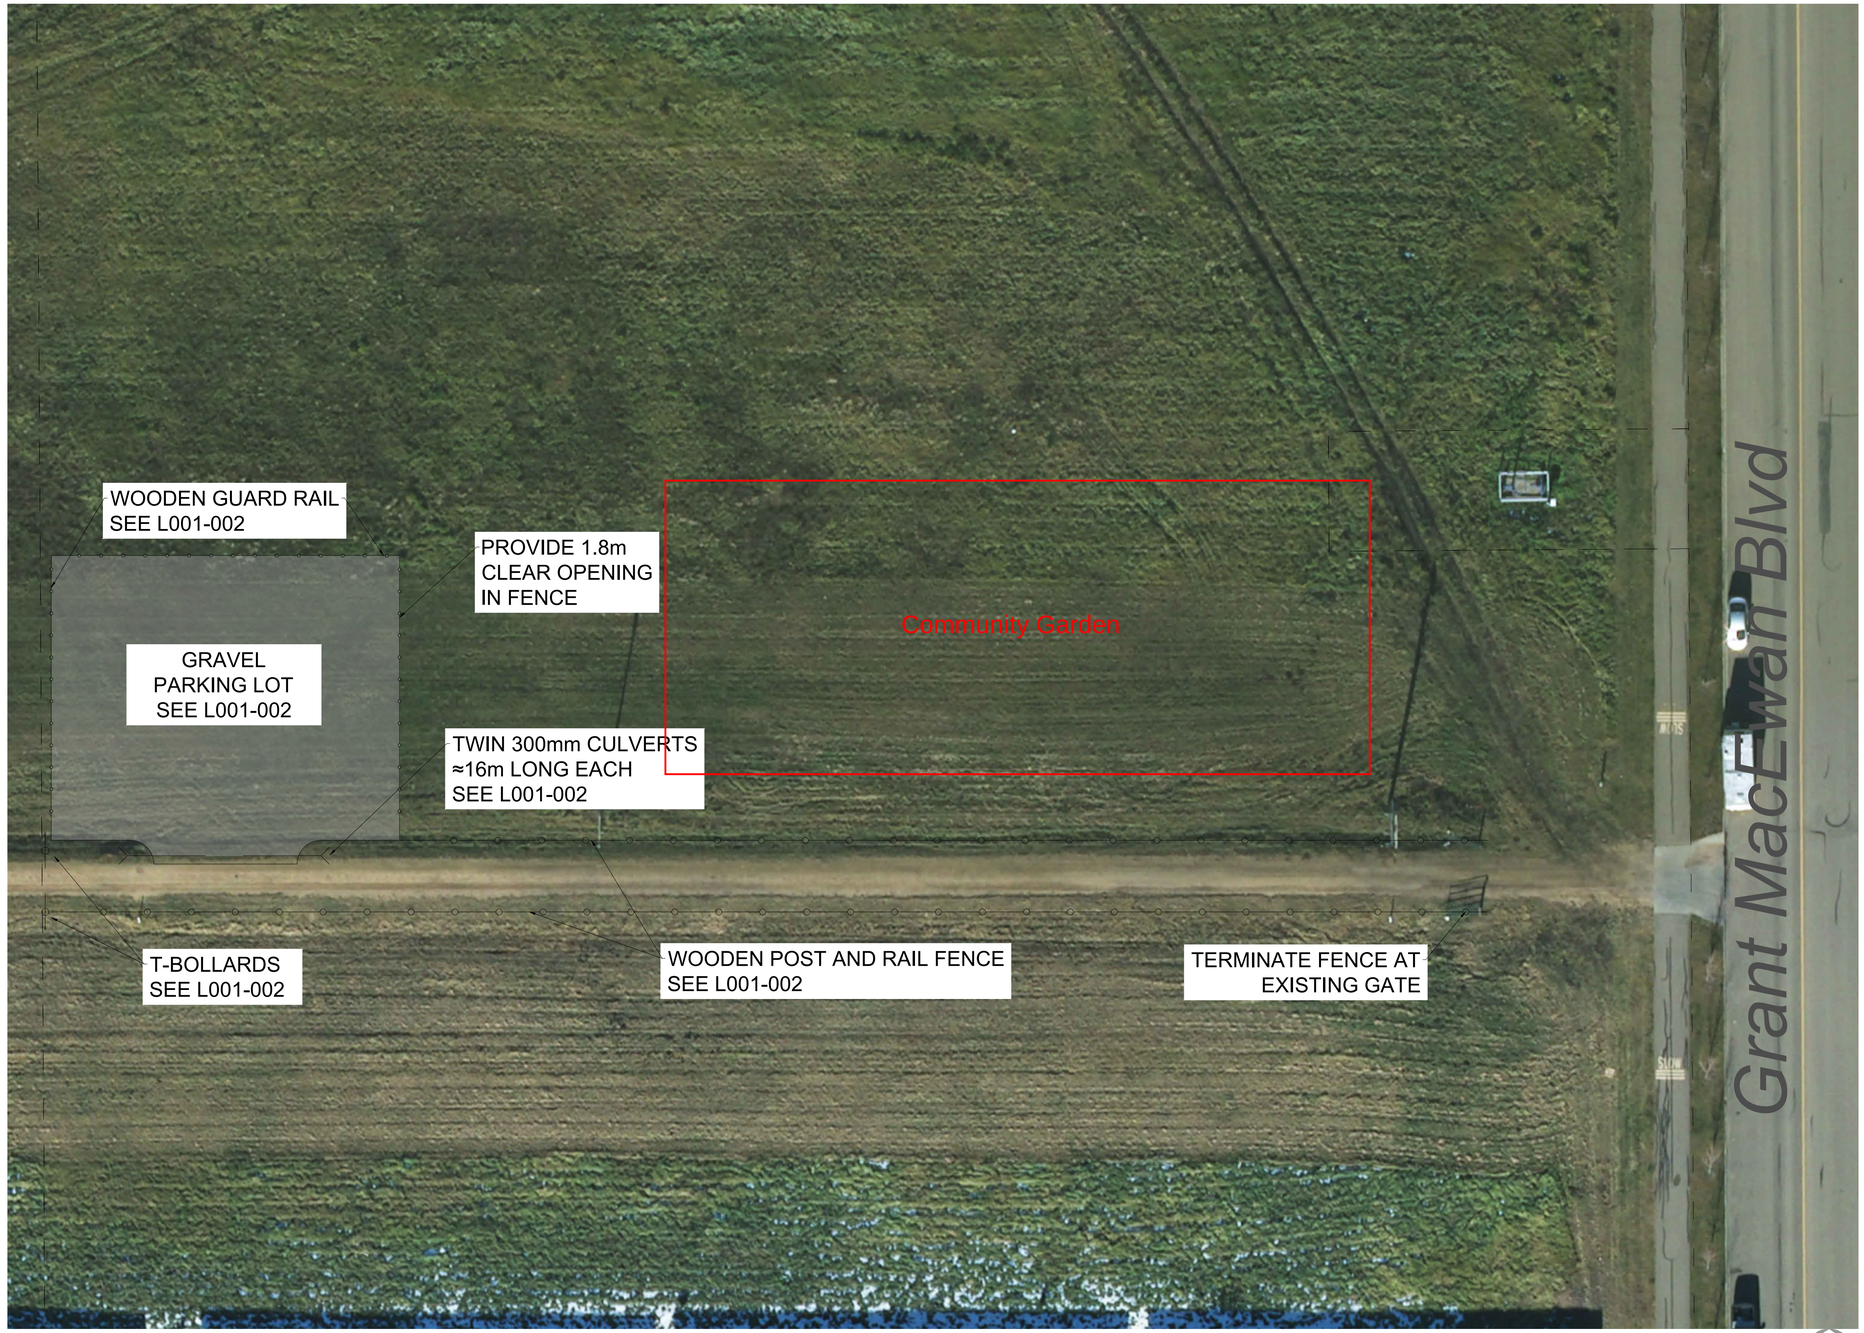

LANDSCAPE LEGEND

- WOODEN GUARD RAIL
- WOODEN POST RAIL FENCE
- GRAVEL PARKING LOT

NOTE:

1. EXACT LOCATION OF THE GRAVEL PARKING LOT AND APPURTENANCES WILL BE ESTABLISHED IN THE FIELD.
2. LOT WILL BE GRADED TO MATCH EXISTING TERRAIN AND PROMOTE DRAINAGE.

DISCLAIMER:
THIS DRAWING AND DESIGN IS COPYRIGHT PROTECTED WHICH SHALL NOT BE USED, REPRODUCED OR REVISED WITHOUT WRITTEN PERMISSION BY WSP. THE CONTRACTOR SHALL CHECK AND VERIFY ALL DIMENSIONS AND UTILITY LOCATIONS AND REPORT ALL ERRORS AND OMISSIONS PRIOR TO COMMENCING WORK.

IS	DATE	DESCRIPTION
A	2021/02/25	ISSUED FOR REVIEW

ISSUED FOR - REVISION:

CITY OF EDMONTON APPROVED

SEAL:

CLIENT:

CLIENT REF. #:

wsp
#1200, 10909 JASPER AVENUE
EDMONTON, ALBERTA, CANADA T5J 3L9
TEL: 780.466.6555 | FAX: 780.466.6200 | www.wsp.com

PROJECT NO: 19M-01376-00

PROJECT:

ORIGINAL SCALE: 1:250

DESIGNED BY: K.G.
DRAWN BY: K.G.
CHECKED BY: J.G.
APPROVED BY: R.F.

DISCIPLINE: LANDSCAPE

TITLE:
COMMUNITY ENHANCEMENT PROJECT 2021
COMMUNITY GARDEN
TEMPORARY PARKING LOT

DRAWING NUMBER: L001-100

ISSUE: REVIEW

DATE OF: 2021-02-25

REV: A